

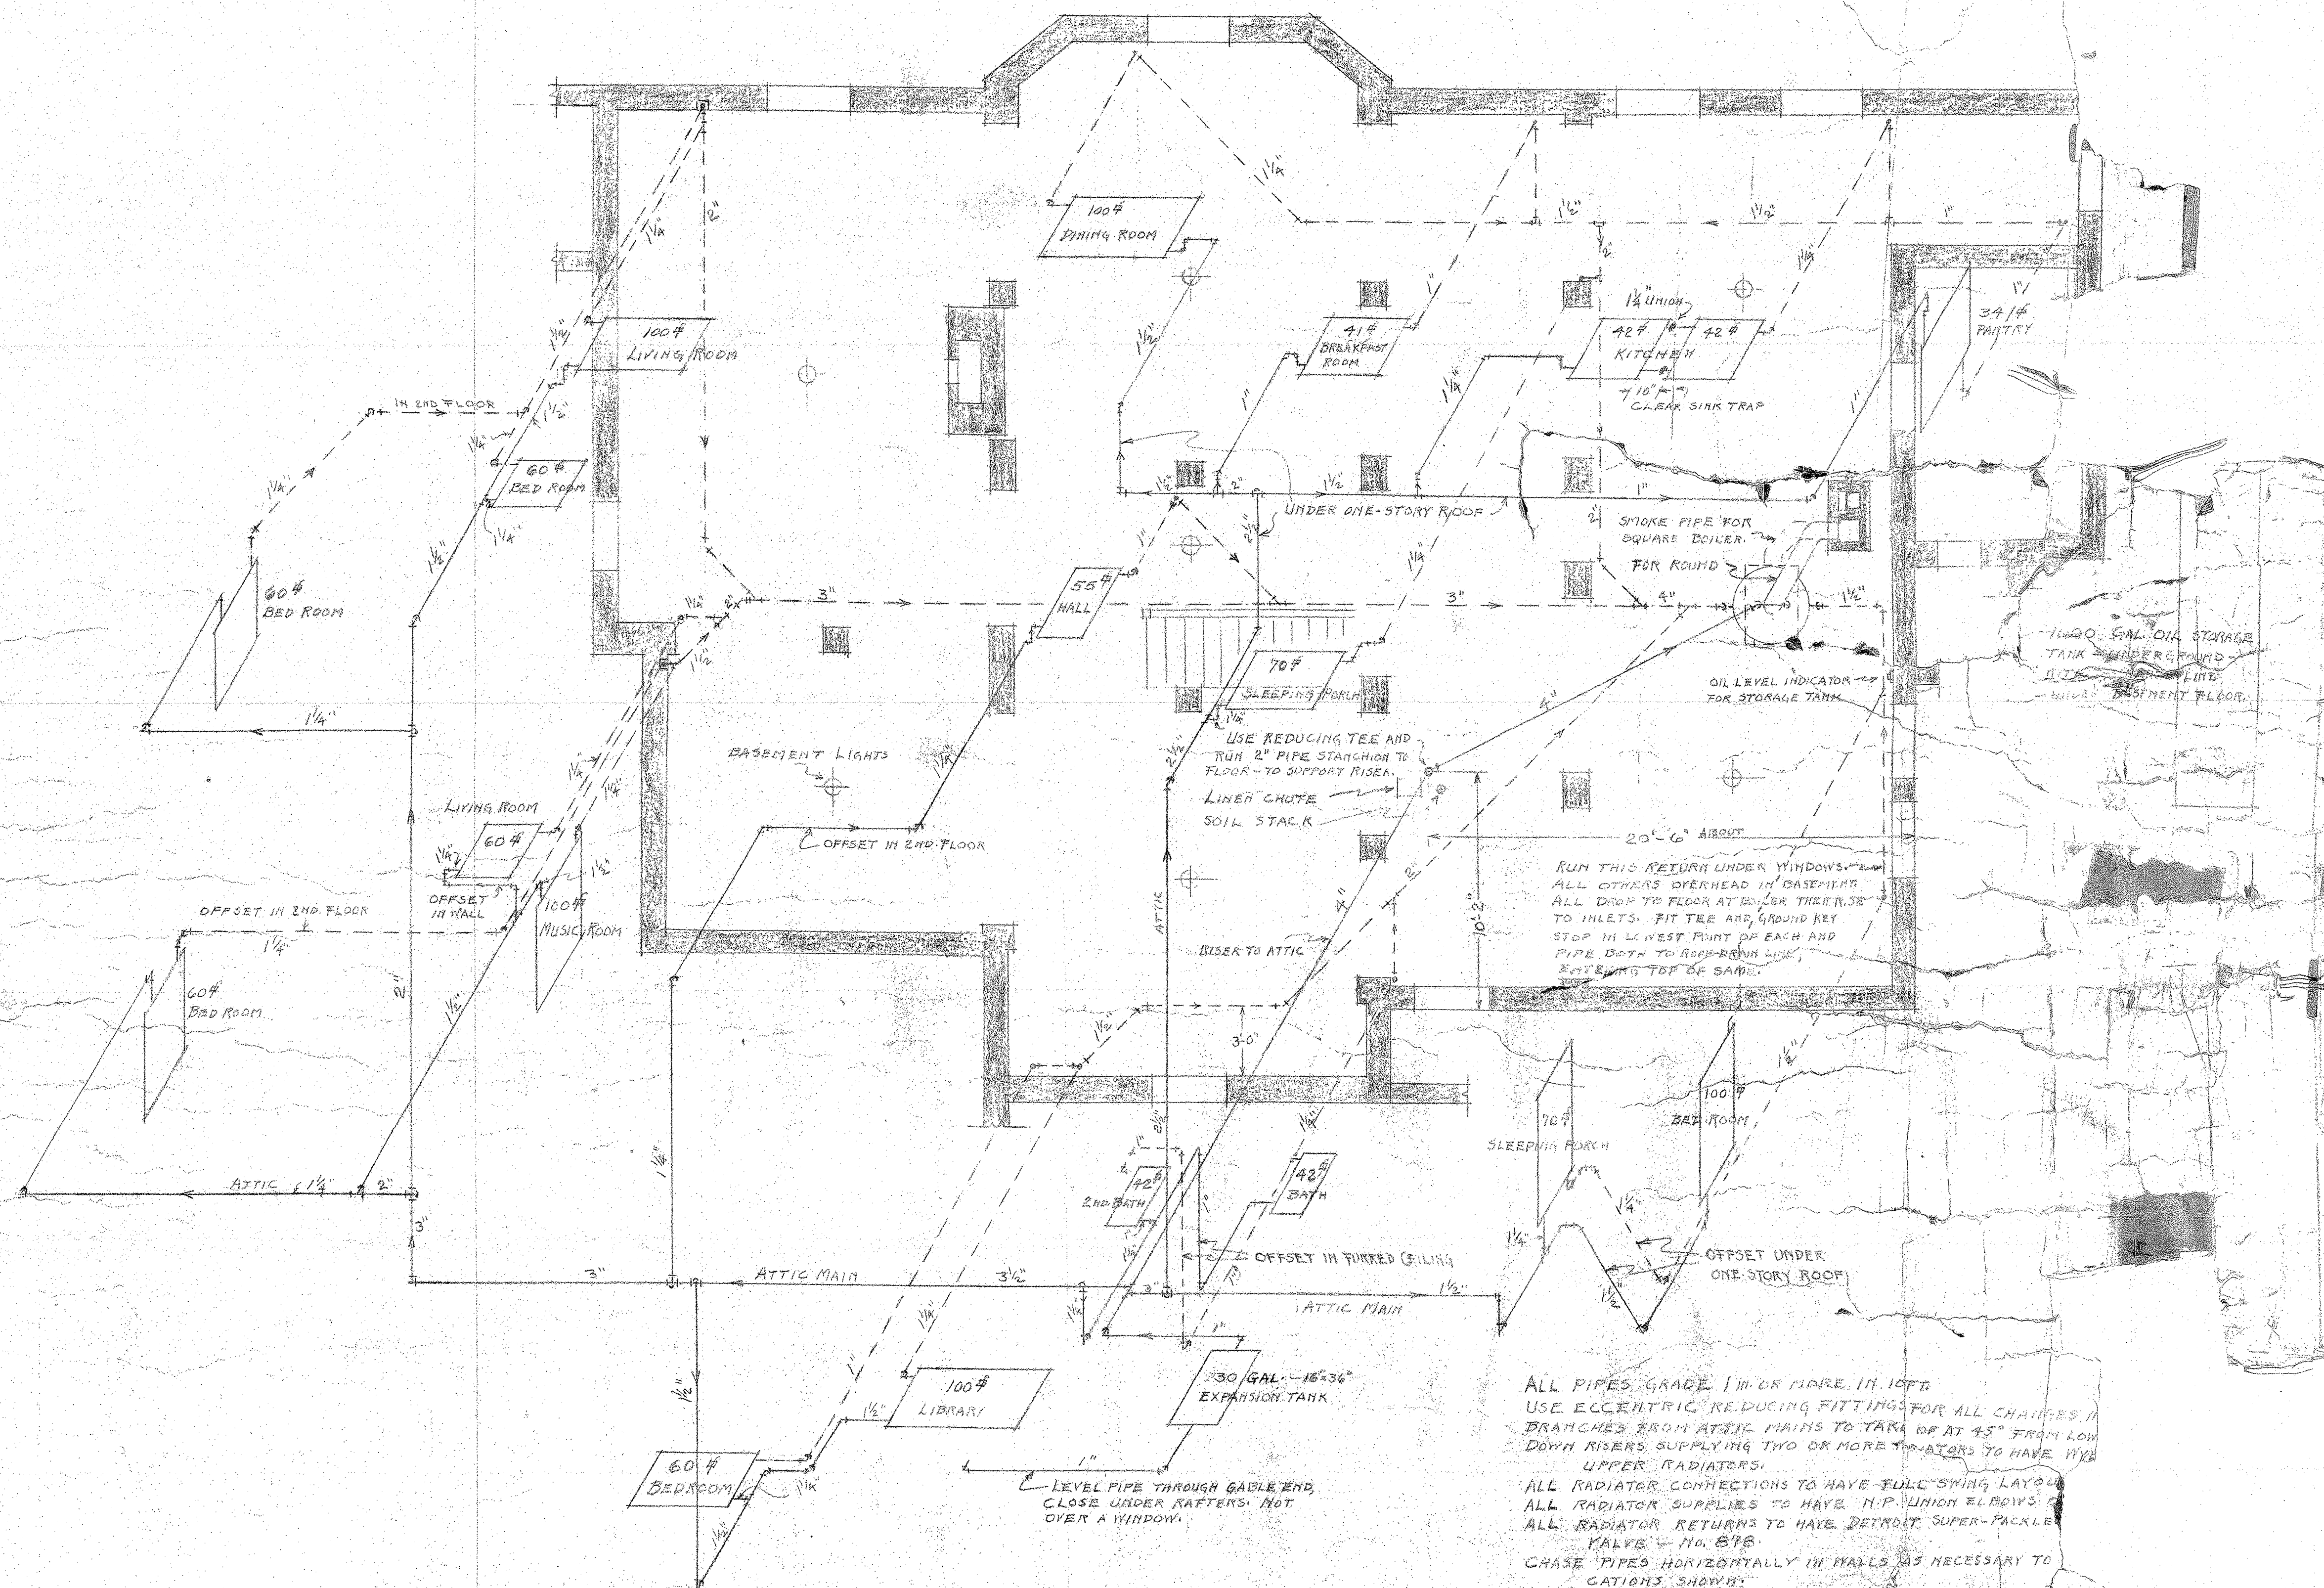
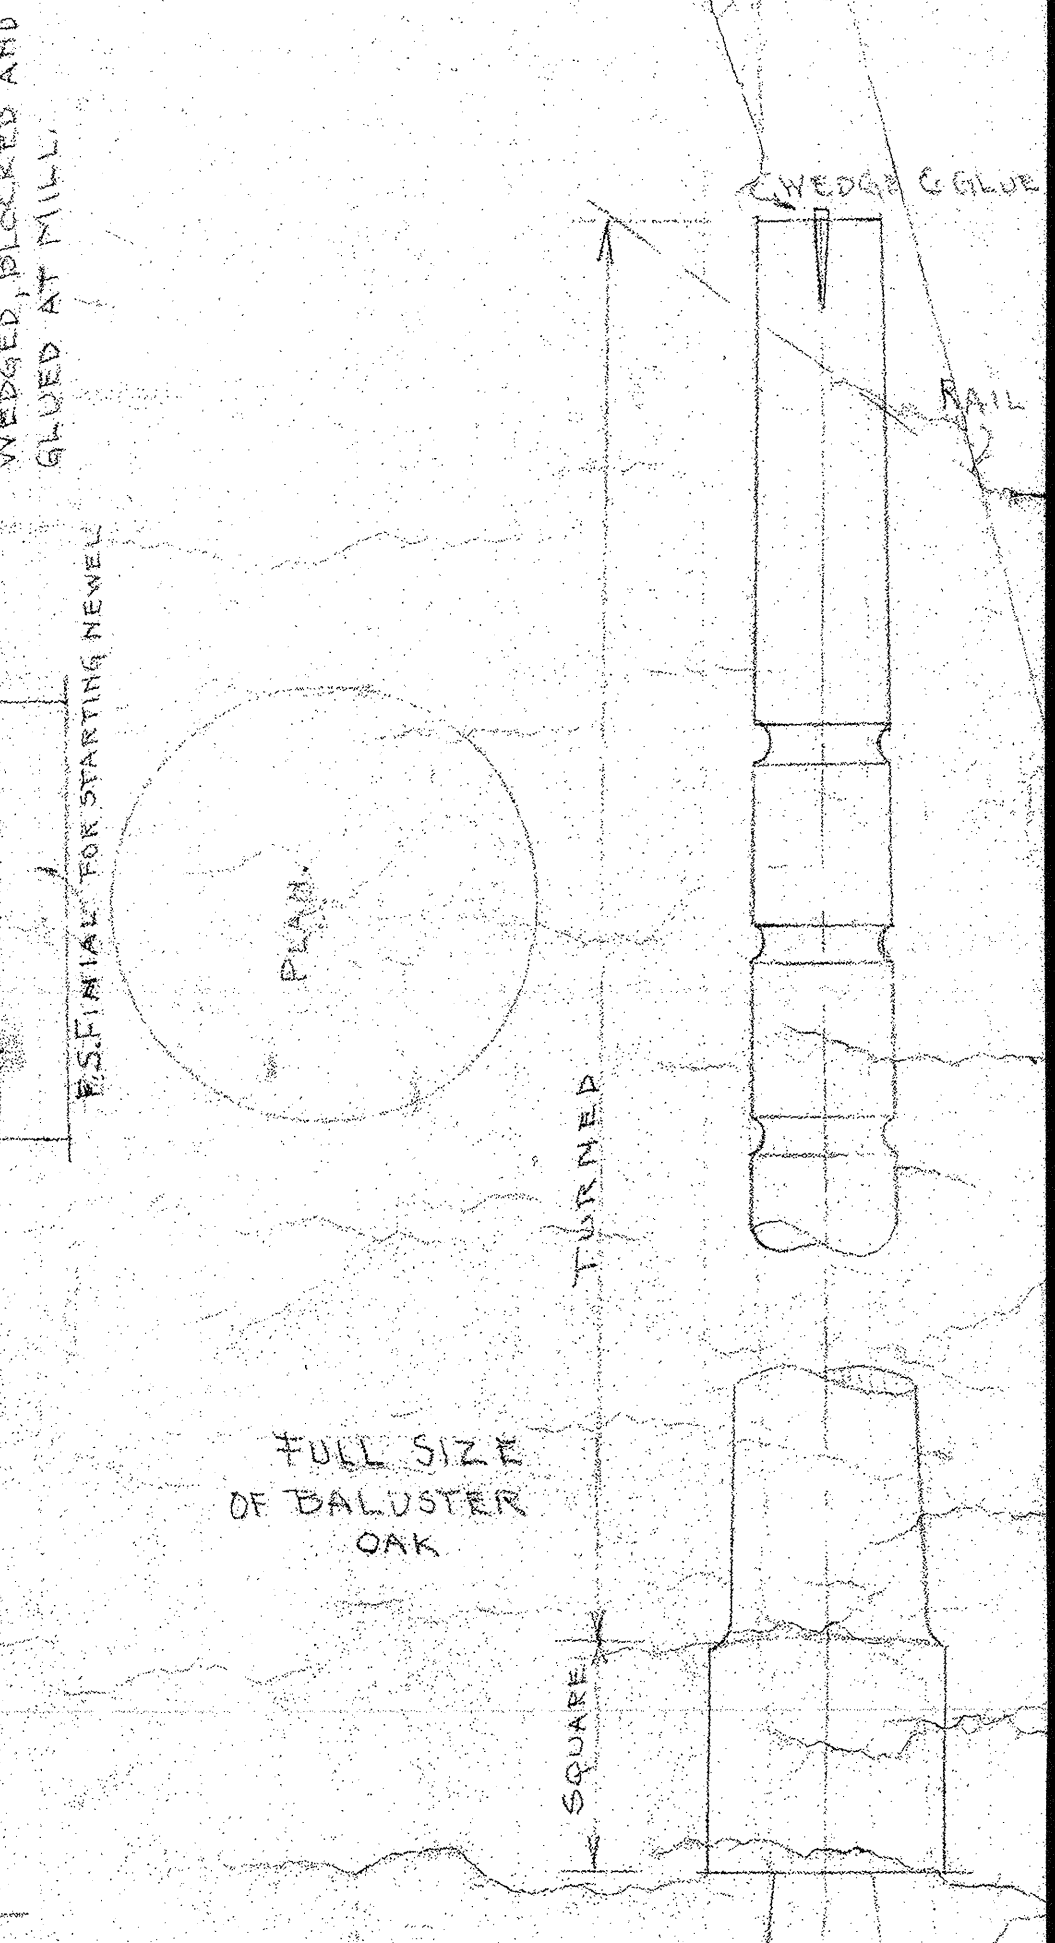



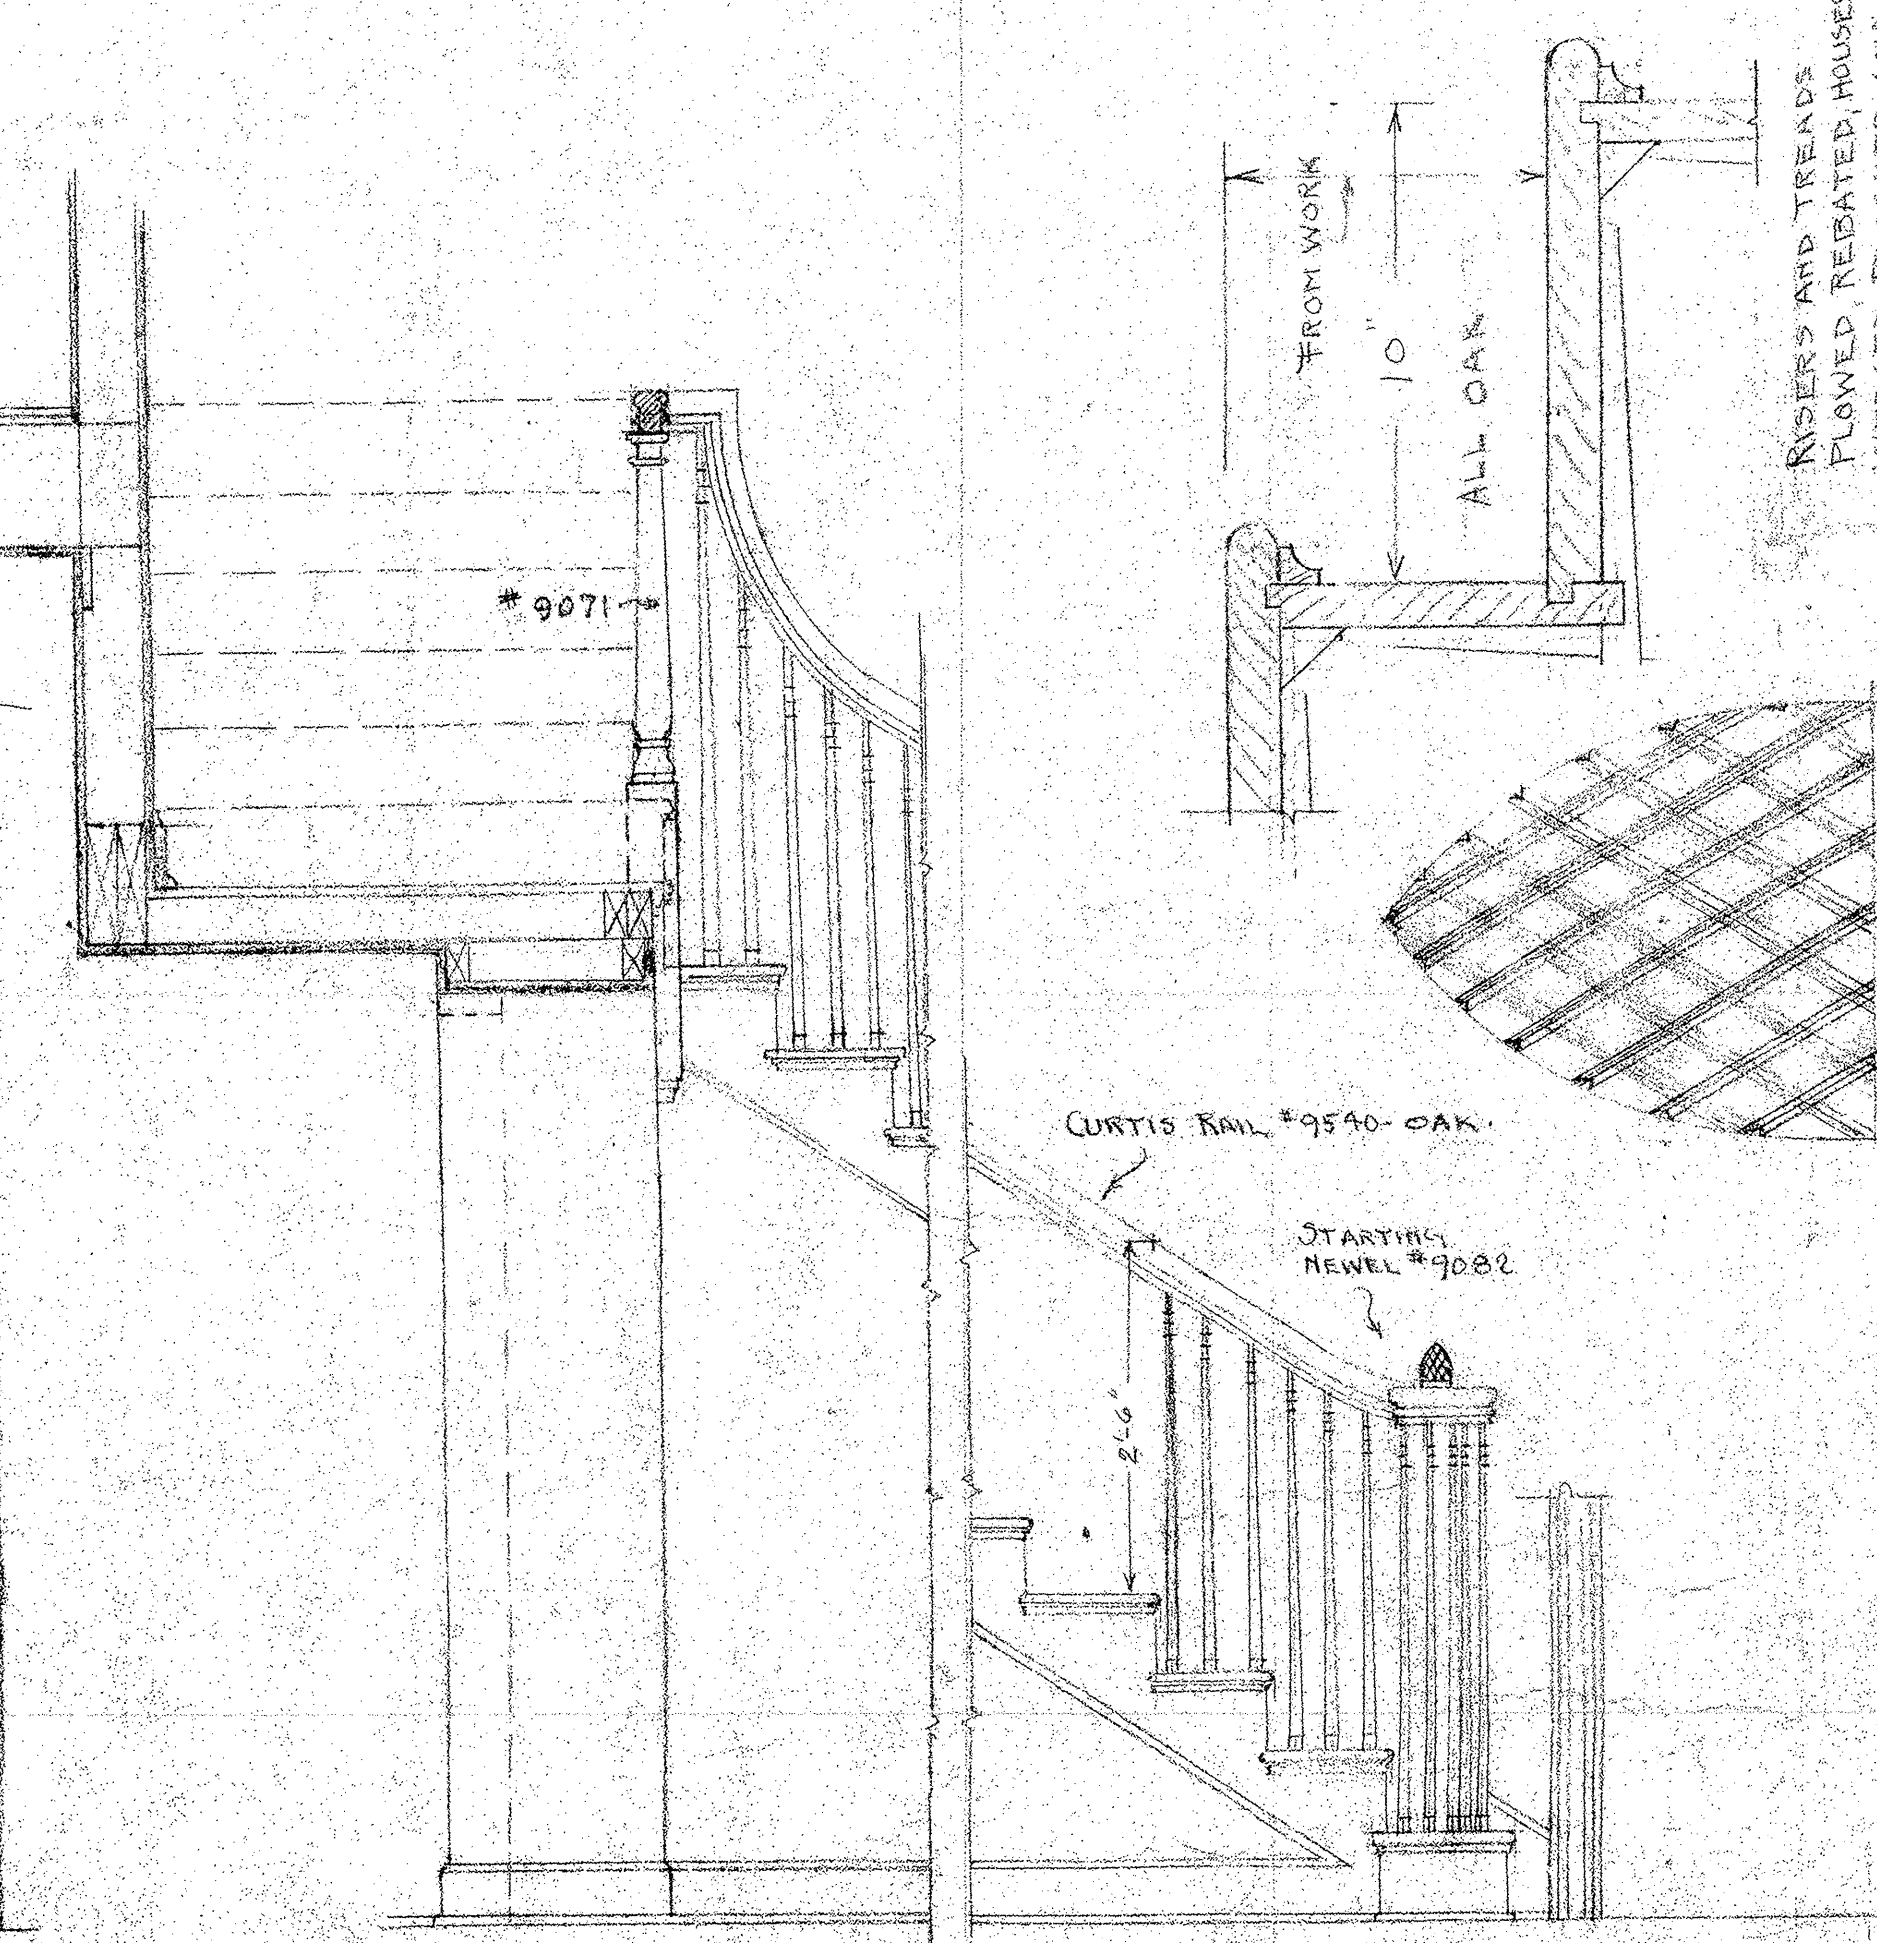


HEATING LAYOUT


ALL PIPES GRADE 1 IN. OR MORE IN 10 FT.
 USE ECCENTRIC REDUCING FITTINGS FOR ALL CHANGES IN
 BRANCHES FROM ATTIC MAINS TO TAKE OFF AT 45° FROM LOW
 DOWN RISERS. SUPPLYING TWO OR MORE RADIATORS TO HAVE ONE
 UPPER RADIATOR.
 ALL RADIATOR CONNECTIONS TO HAVE FULL SWING LAYOUT.
 ALL RADIATOR SUPPLIES TO HAVE H.P. UNION ELBOVS.
 ALL RADIATOR RETURNS TO HAVE DETROIT SUPER-PACKLE
 VALVE - NO. 878.
 CHASE PIPES HORIZONTALLY IN WALLS AS NECESSARY TO
 CATIONS SHOWN.
 ALL PIPES ABOVE FIRST FLOOR TO BE CONCEALED, EXCEPT
 FLOOR PLANS.
 ALL PIPES AND FITTINGS, EXCEPT WHERE EXPOSED IN FINISH
 BE COVERED. ALSO EXPANSION TANK.

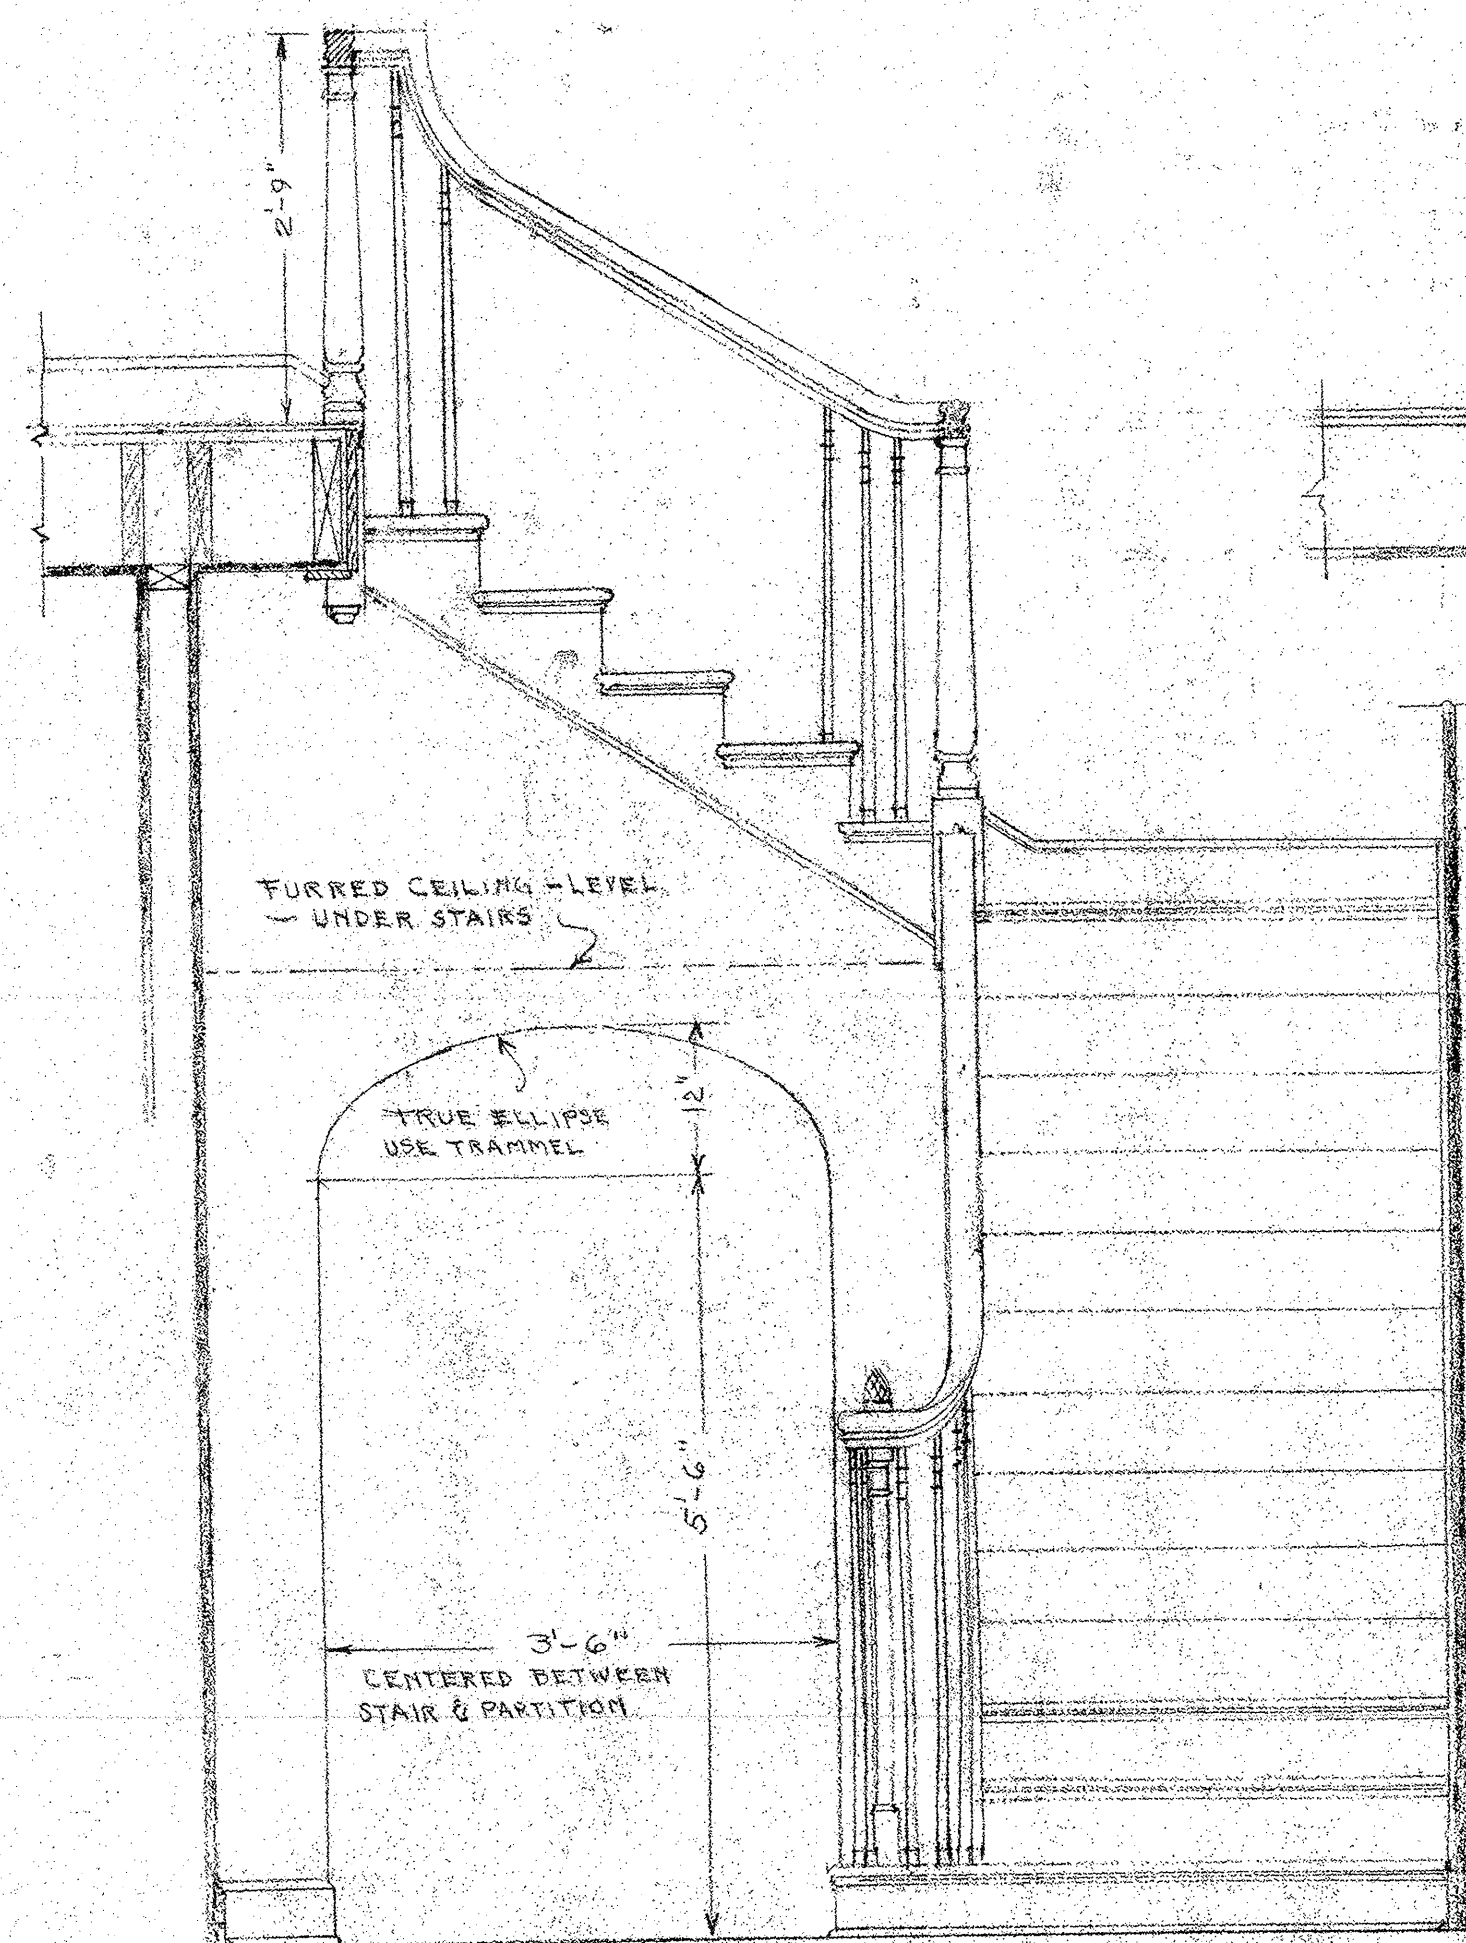

MAIN STAIRS

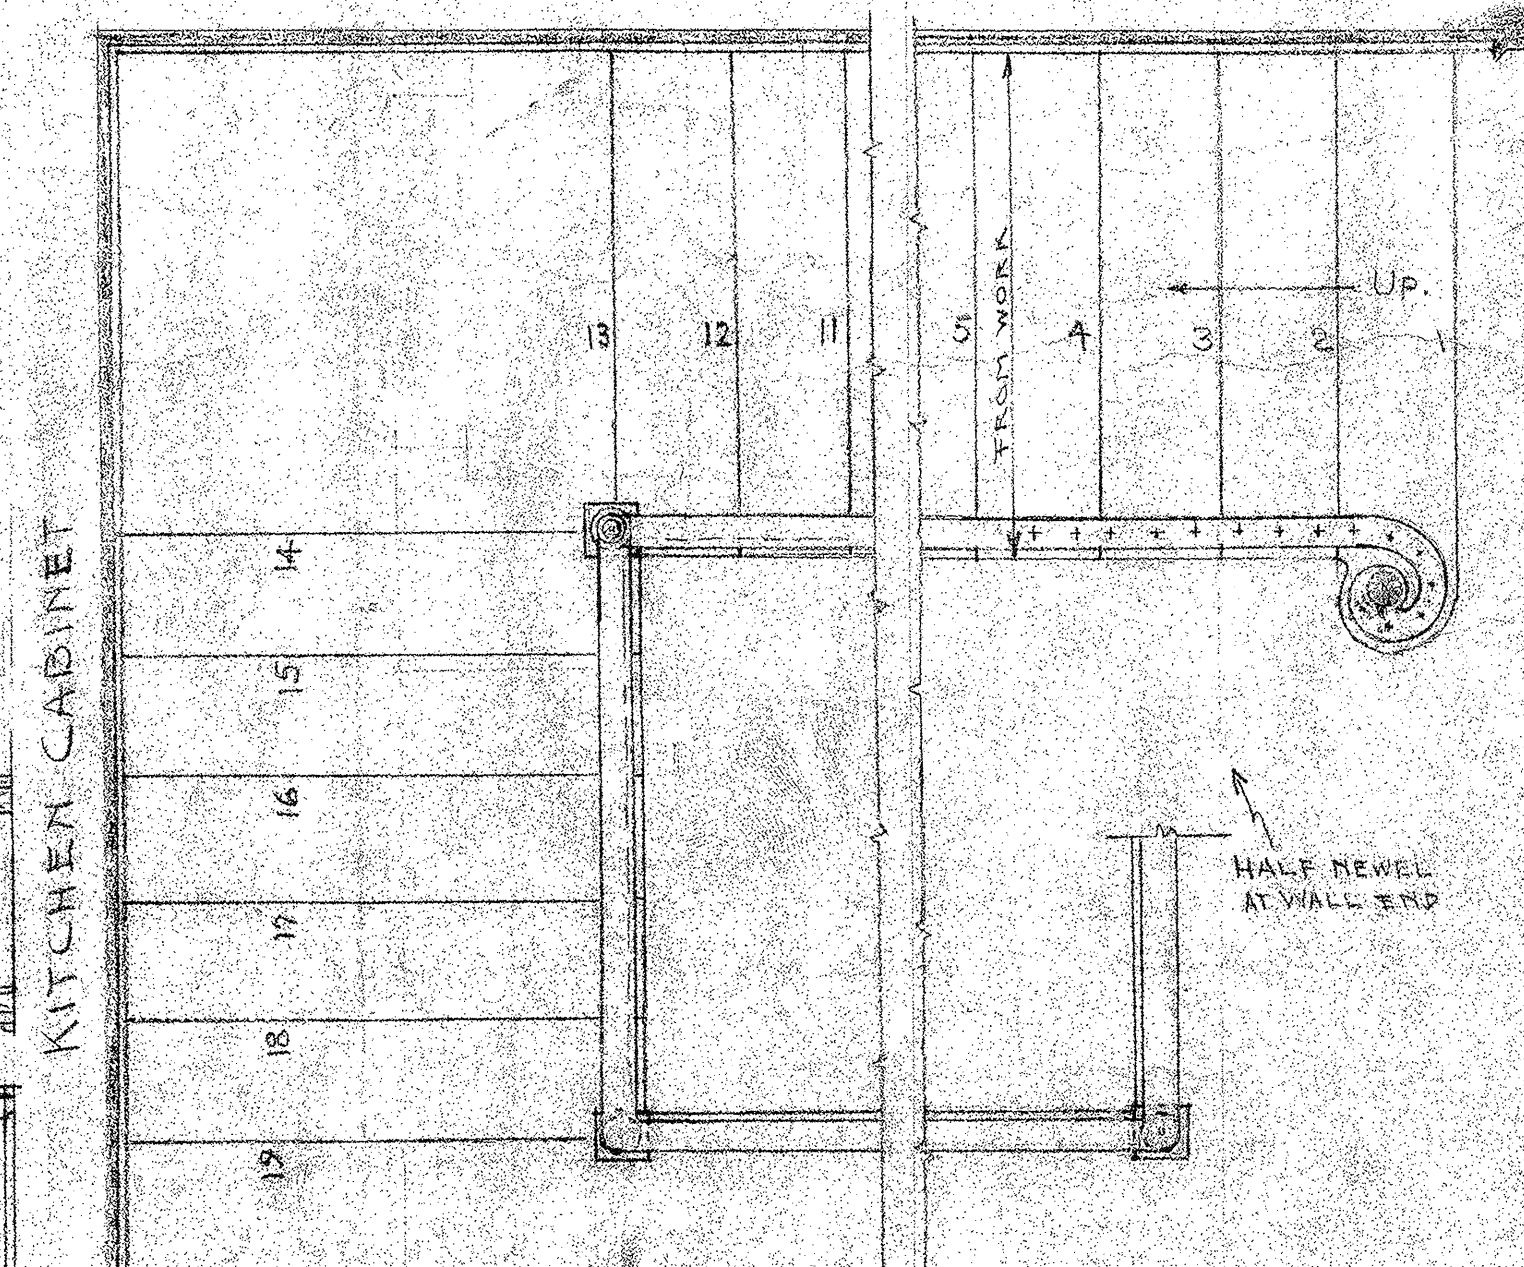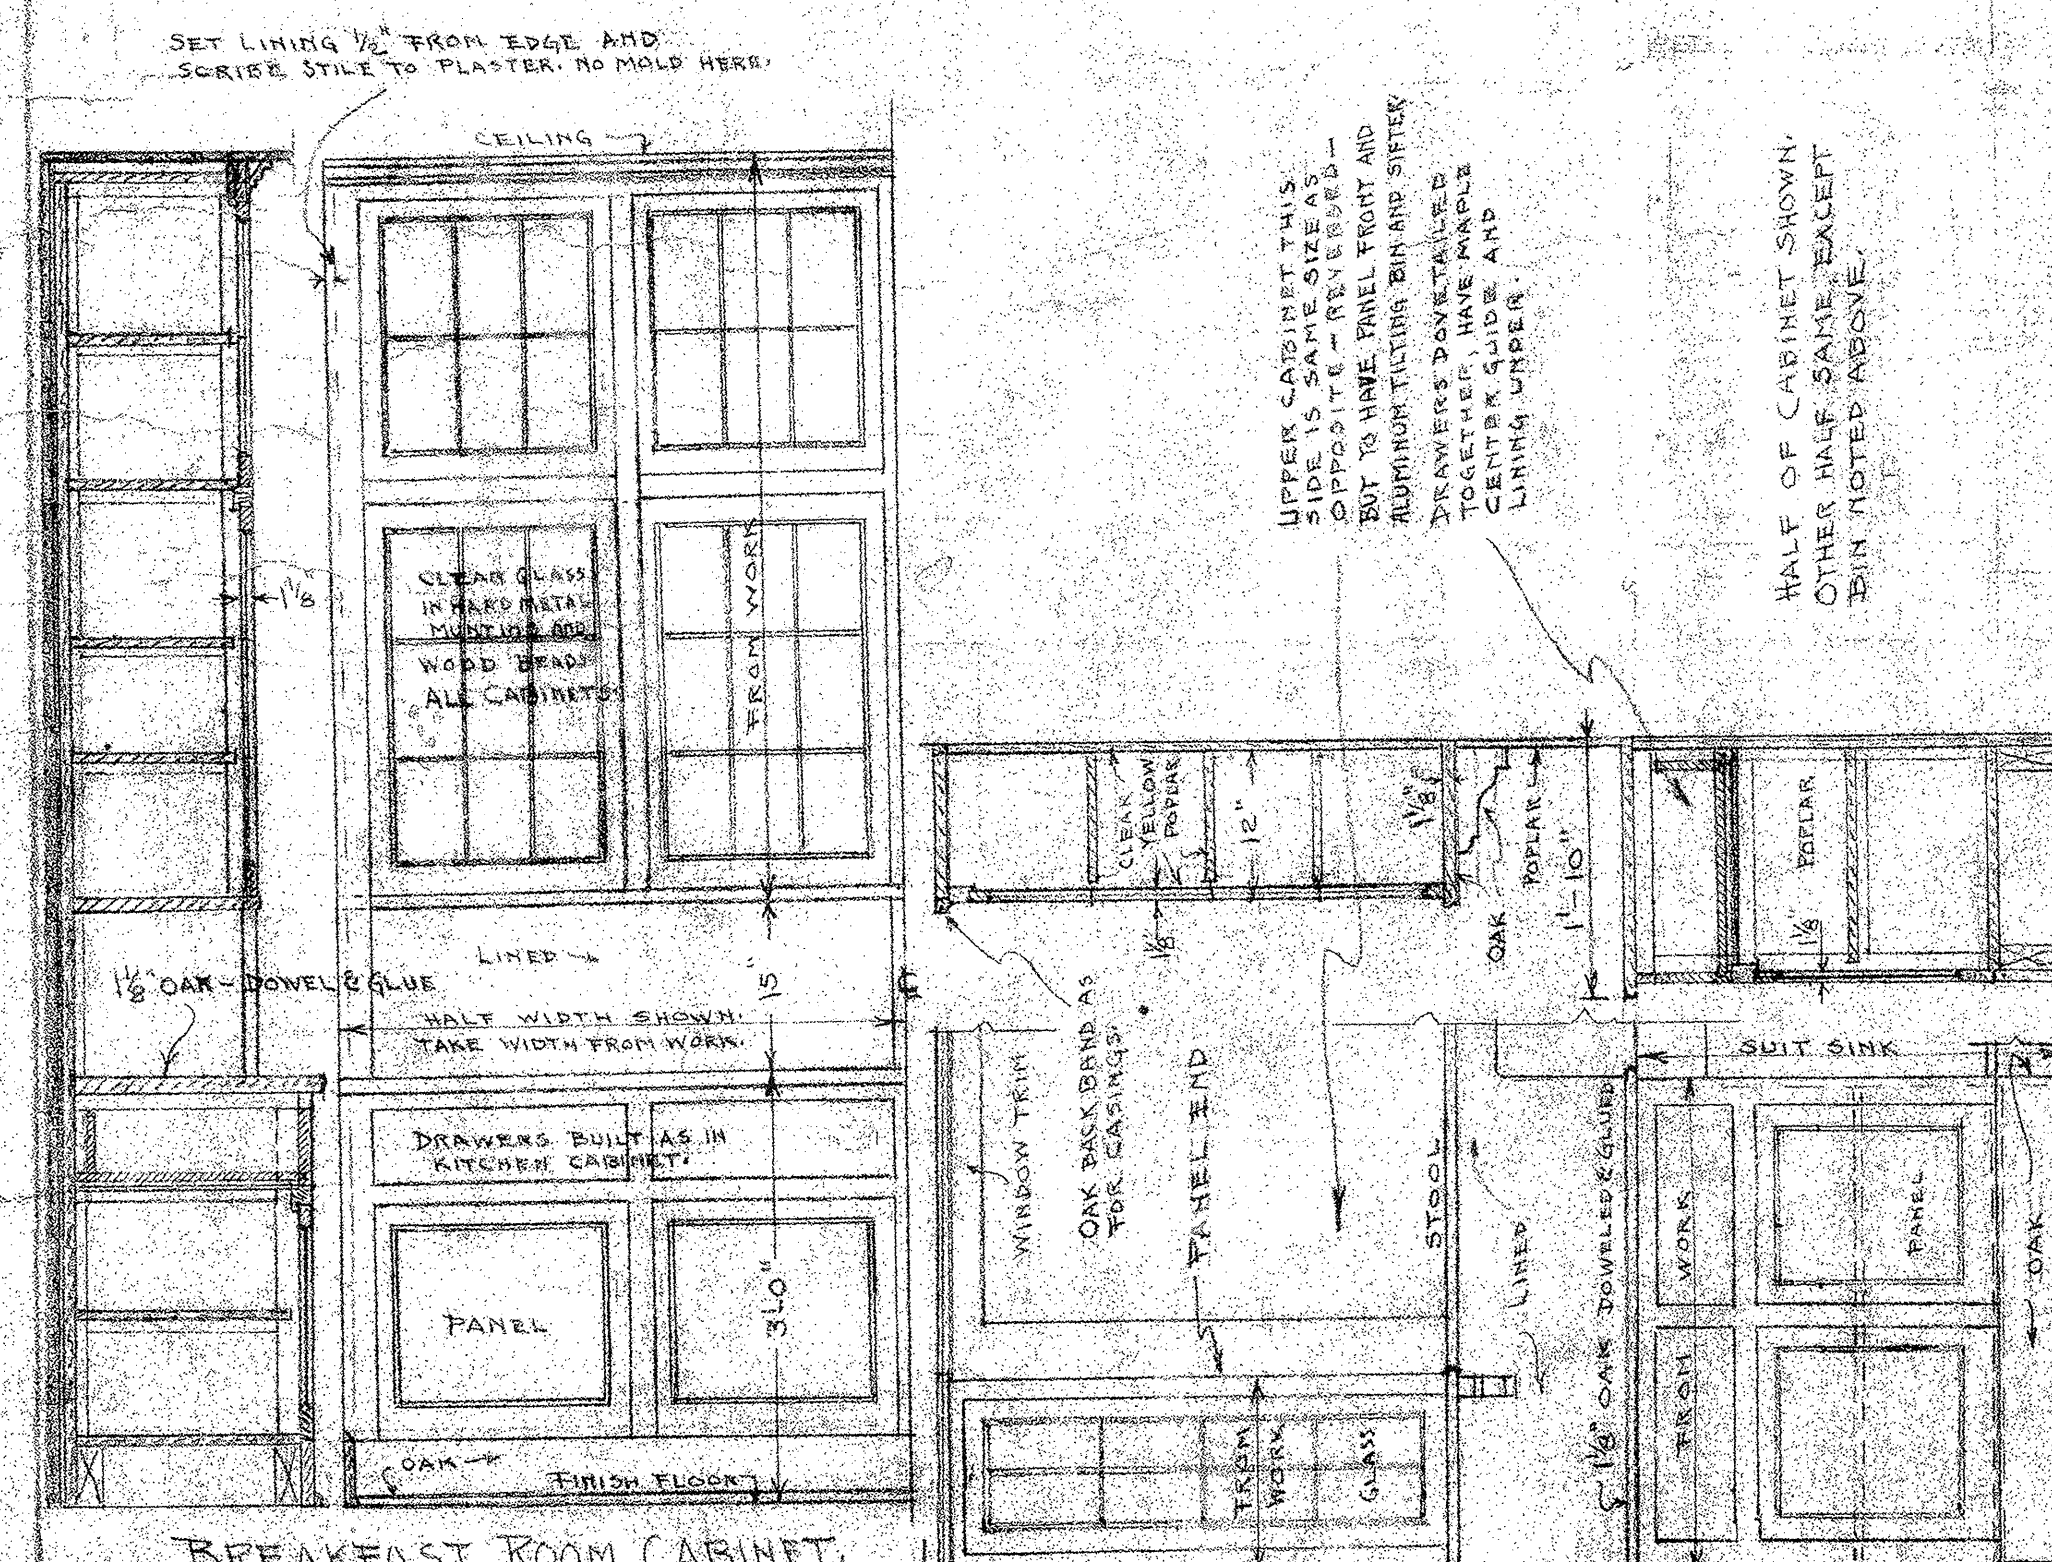

STAIRS CASE WORK AND ALL TRIM SHALL BE THOROUGHLY SANDED AT THE MILL, BUT WORK SHOWING SANDING MARKS WILL NOT BE ACCEPTED.

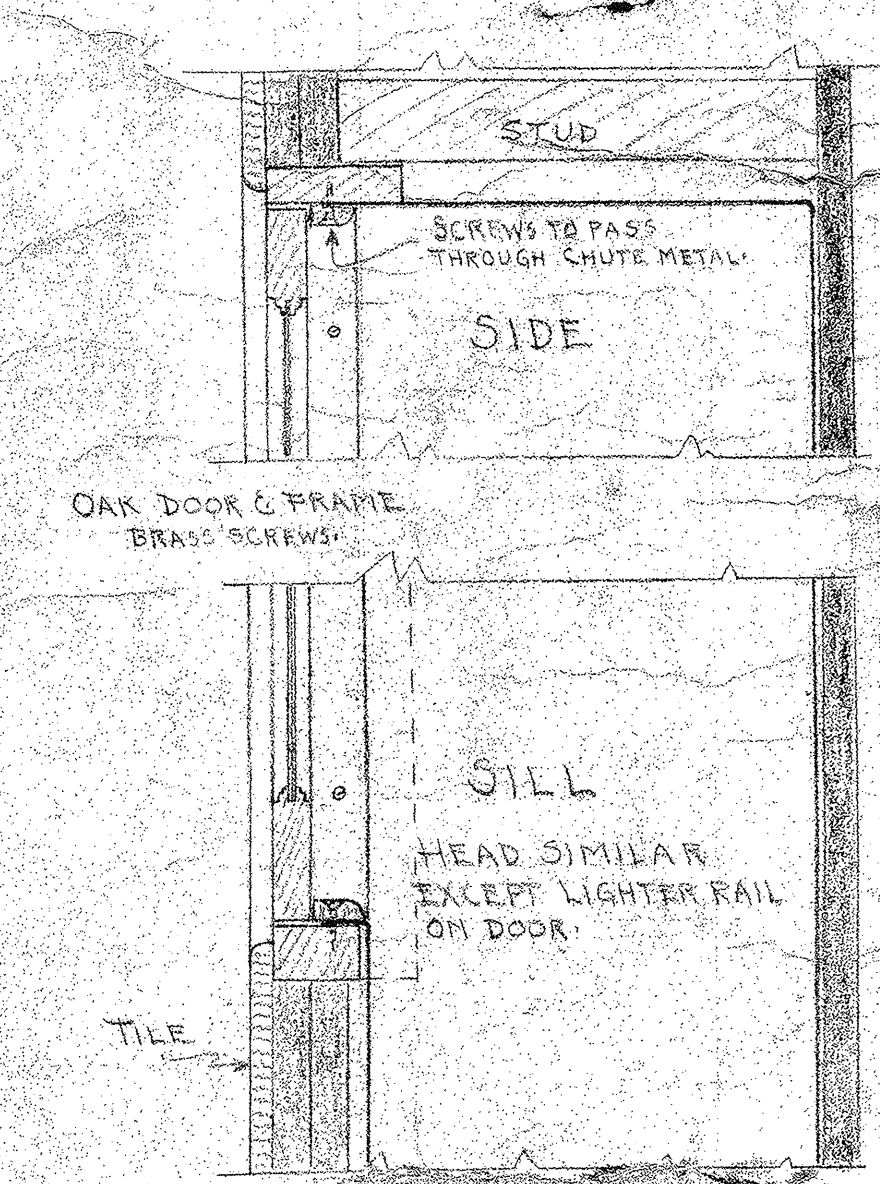

LINEN CHUTE DOOR

BREAKFAST ROOM CABINET
MAKE IN TWO OR MORE SECTIONS.
CLEAR YELLOW POPLAR EXCEPT WHERE NOTED OAK


CUTLER & THOMPSON
SANFORD, N.C.

RESIDENCE
FOR MR. L. D. ISFHNHOUR, SANFORD.

SCALE 3/4" = 3'-0" & 1/2" = 1'-0"
DEC. 1928

DOOR SCHEDULE

2'-8" x 6'-8" x 1 3/8"	2 PAN.
3'-0" x 6'-8" x 1 3/8"	2 PAN.
2'-6" x 6'-8" x 1 3/8"	2 PAN.
2'-4" x 6'-8" x 1 3/8"	2 PAN.
2'-4" x 6'-8" x 1 3/8"	2 PAN.
2'-0" x 6'-8" x 1 3/8"	2 PAN.
1'-8" x 6'-8" x 1 3/8"	2 PAN.
2'-0" x 6'-8" TILED ARCH - 6" CURB.	
1'-8" x 2'-0" x 1 1/8"	1 PAN. Y. PINE.
12" x 16" x 3/4"	1 PAN.
2'-0" x 4'-0" x 1 3/8"	1 PAN. Y.P. UNDER SHELVES.

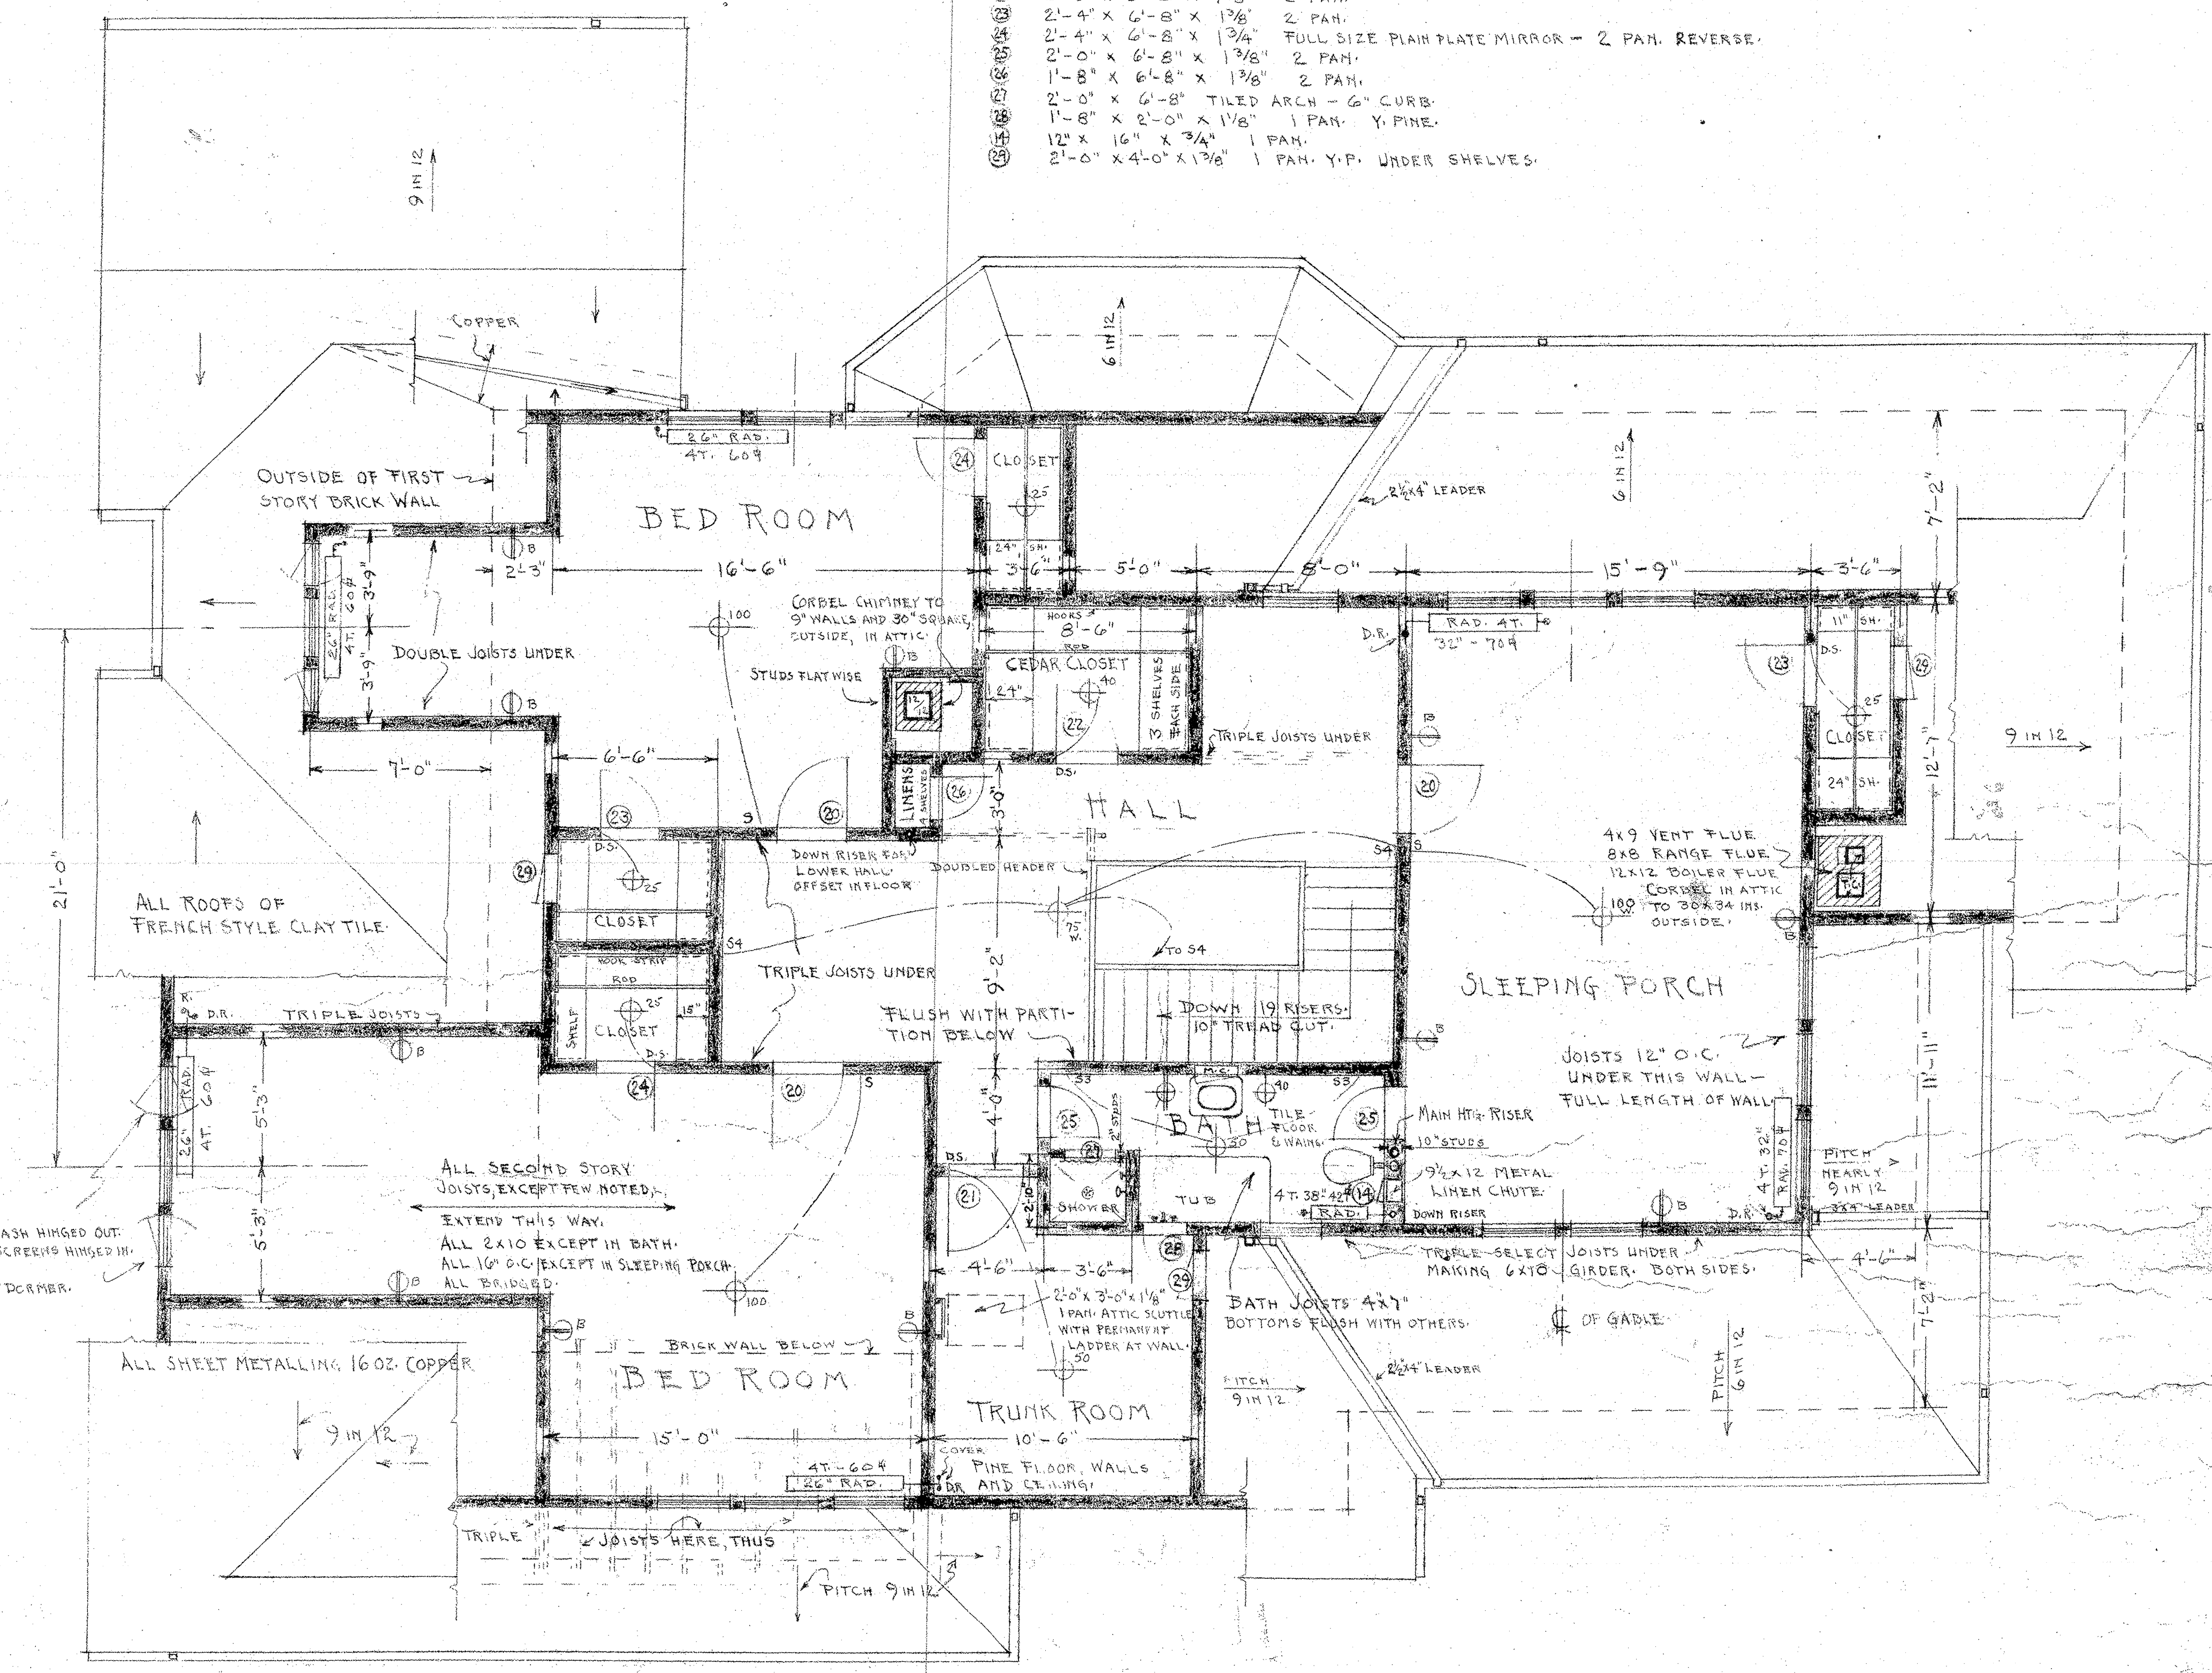

- DOOR SCHEDULE
- 1 SEE DETAIL
 - 2 2'-10" x 7'-0" x 1 3/4" - 1 LT. BAY PLATE SCREEN TO MATCH
 - 3 2'-10" x 7'-0" x 1 3/4" - 1 LT. & 1 PAN.
 - 4 2'-10" x 7'-0" x 1 3/8" - 1 SCREEN PAN. & 1 R. PAN. TRANS. SIZE FROM WORK
 - 5 5'-0" x 7'-0" x 1 3/4" - PR. FRENCH - 30 LBS. PER PR.
 - 6 2'-8" x 7'-0" x 1 3/4" - FRENCH - 15 LBS.
 - 7 2'-8" x 7'-0" x 1 3/8" - 2 PAN.
 - 8 2'-6" x 7'-0" x 1 3/4" - FULL SIZE P-PLATE MIRROR - 2 PAN. OTHER SIDE.
 - 9 2'-4" x 7'-0" x 1 3/8" - 2 PAN.
 - 10 2'-4" x 6'-4" x 1 3/8" - 2 PAN.
 - 11 2'-0" x 7'-0" x 1 3/8" - 2 PAN.
 - 12 PR. OF 1 1/2" RAD. FLUSH PAN. WHITE PINE DOORS - HING TO 1 1/2" PLAIN CASE. SIZE FROM WORK. SUIT REFRIGERATOR ALCOVE SIZE.
 - 13 STATIONARY ACCESS DOOR - 1'-8" x 2'-0" x 1 1/8" - 1 PAN.
 - 14 LINEN CHUTE DOOR - 12" x 16" x 3/4" - 1 PAN.

COLUMN SIZES ARE NOMINAL.
SQUARE UP 2 1/2 BRICK LENGTHS
WITH UNIFORM JOINTING.
TAKE COLUMN CAP SIZE
FROM WORK. 1 1/2" PROJECTION.
5" THICK.

CENTER ALL PORCH & PORTE COCHERE
PLATES OVER COLUMNS AND FUR TO 16"
FINISHED THICKNESS.

TAKE PEDESTAL CAP
SIZE FROM WORK.
2" PROJECTION FROM
2" BRICK UNDER. 6" THICK

BUTRESS CAPS
1'-8" WIDE X 6" THICK.
ROCK FACES & DRESSED TOP

RAIL CAPS
1'-4" WIDE X 6" THICK.
ROCK FACES. DRESSED TOP

WALK AND DRIVE NOT IN
BUILDING CONTRACT.

ALL COLUMNS
1'-8" SQUARE,
NOMINALLY.
2 1/2 BRICK JOINTS

ALL PEDESTAL CAPS
2" PROJECTION-4 SIDES
-6" THICK-ROCK FINE

PORCH

BASKET PATTERN QUARRY TILE
OVER REINFORCED SLAB - SEE DETAIL

BORDER OF
OBSCURE TILE

LIVING ROOM
FLOOR BORDERS
CEILING BEAMS & CORNICE

DINING ROOM
FLOOR BORDERS
CEILING BEAMS & CORNICE

BREAKFAST ROOM

KITCHEN

PANTRY

HALL

REAR HALL

MUSIC ROOM
FLOOR BORDERS
CEILING BEAMS & CORNICE

LIBRARY
FLOOR BORDERS
CEILING BEAMS & CORNICE

BED ROOM


BATH


ALL STUD WALLS - THIS -
TO FLUSH WITH MASONRY.
2 ANCHOR BOLTS EACH.

ALL FIRST STORY MASONRY WALLS THREE BRICK - ABOUT 12" THICK
BUILD IN CHASES FOR PIPES - 4"x4" FOR ONE - 4"x8" FOR TWO.


FIRST FLOOR PLAN

- ELECTRICAL
- ⊙ CEILING LIGHT
 - ⊙ BRACKET LIGHT
 - ⊙ COMBINED BRACKET LIGHT AND PLUG RECEPTACLE
 - ⊙ PLUG RECEPTACLE WITH LETTER B IN BASE
 - ⊙ WITH FIGURE INDICATES HEIGHT INTER.
 - ⊙ RANGE, REFRIGERATOR OR MOTOR OUTLET
 - S FLUSH TUMBLER WALL SWITCH
 - DS FLUSH DOOR SWITCH
 - PS RECEPTACLE WITH PULL SWITCH
 - S3 3-WAY TUMBLER WALL SWITCH
 - S4 4-WAY DITTO

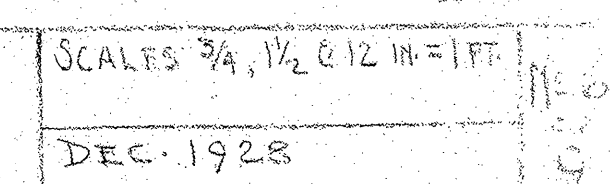


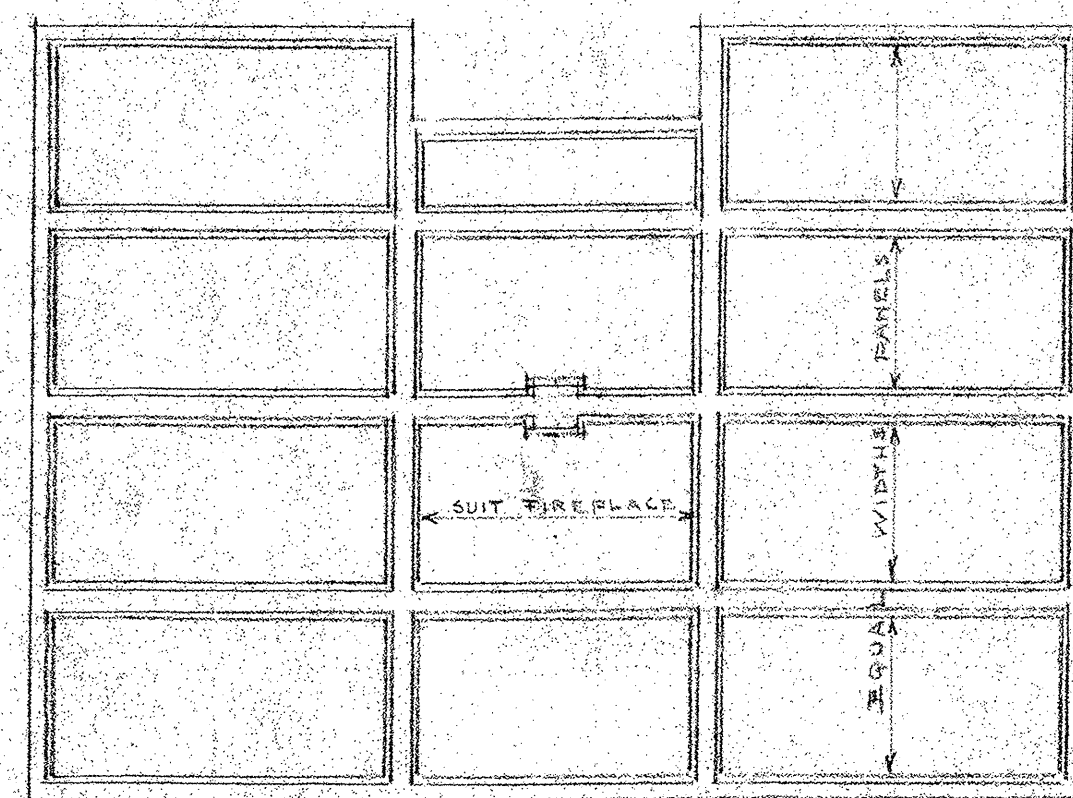


LIVING ROOM

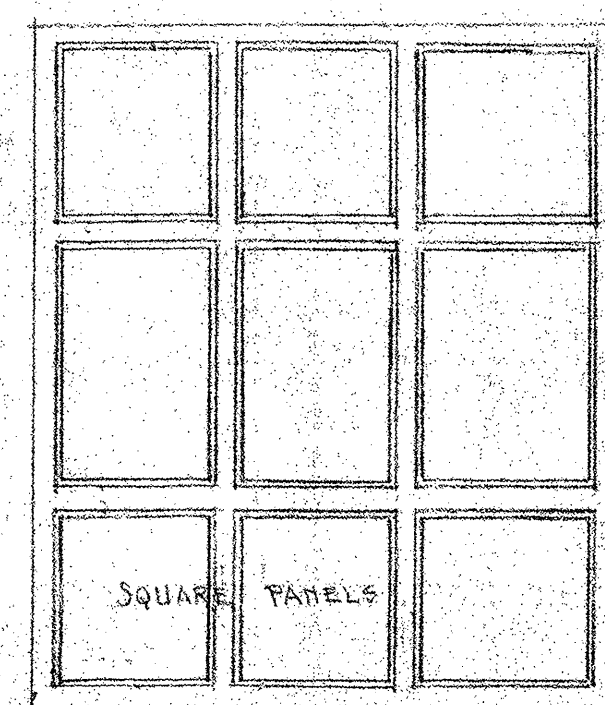


CEILING PLANS
MUSIC ROOM

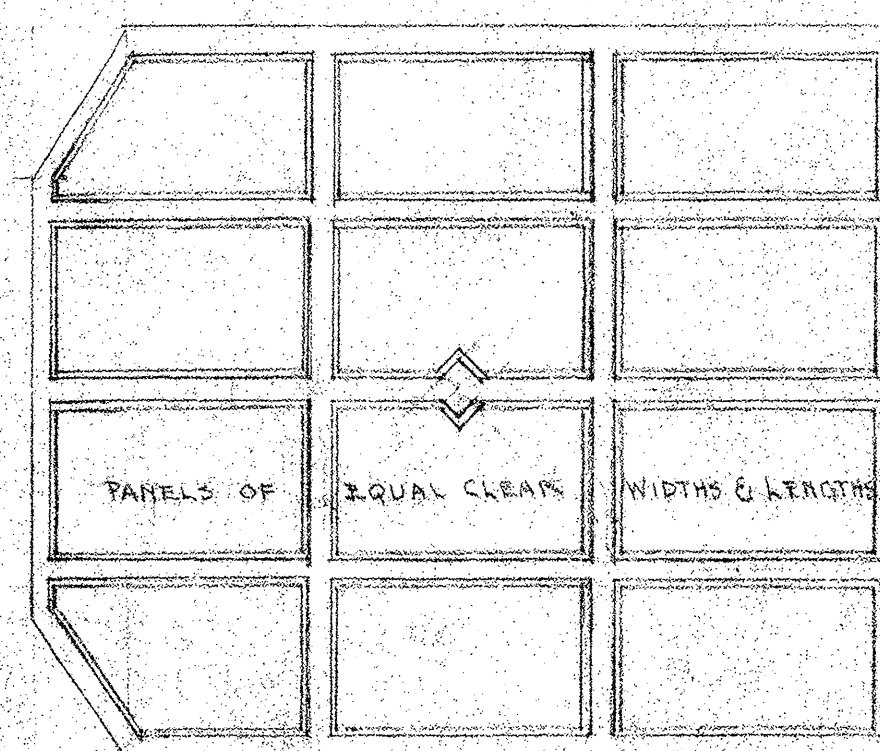

DINING ROOM

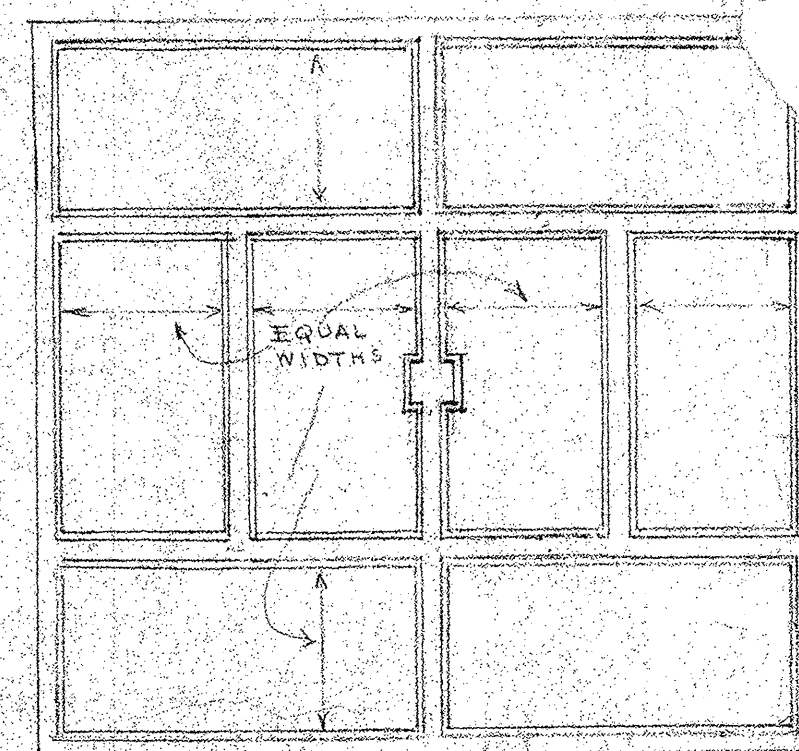


LIBRARY

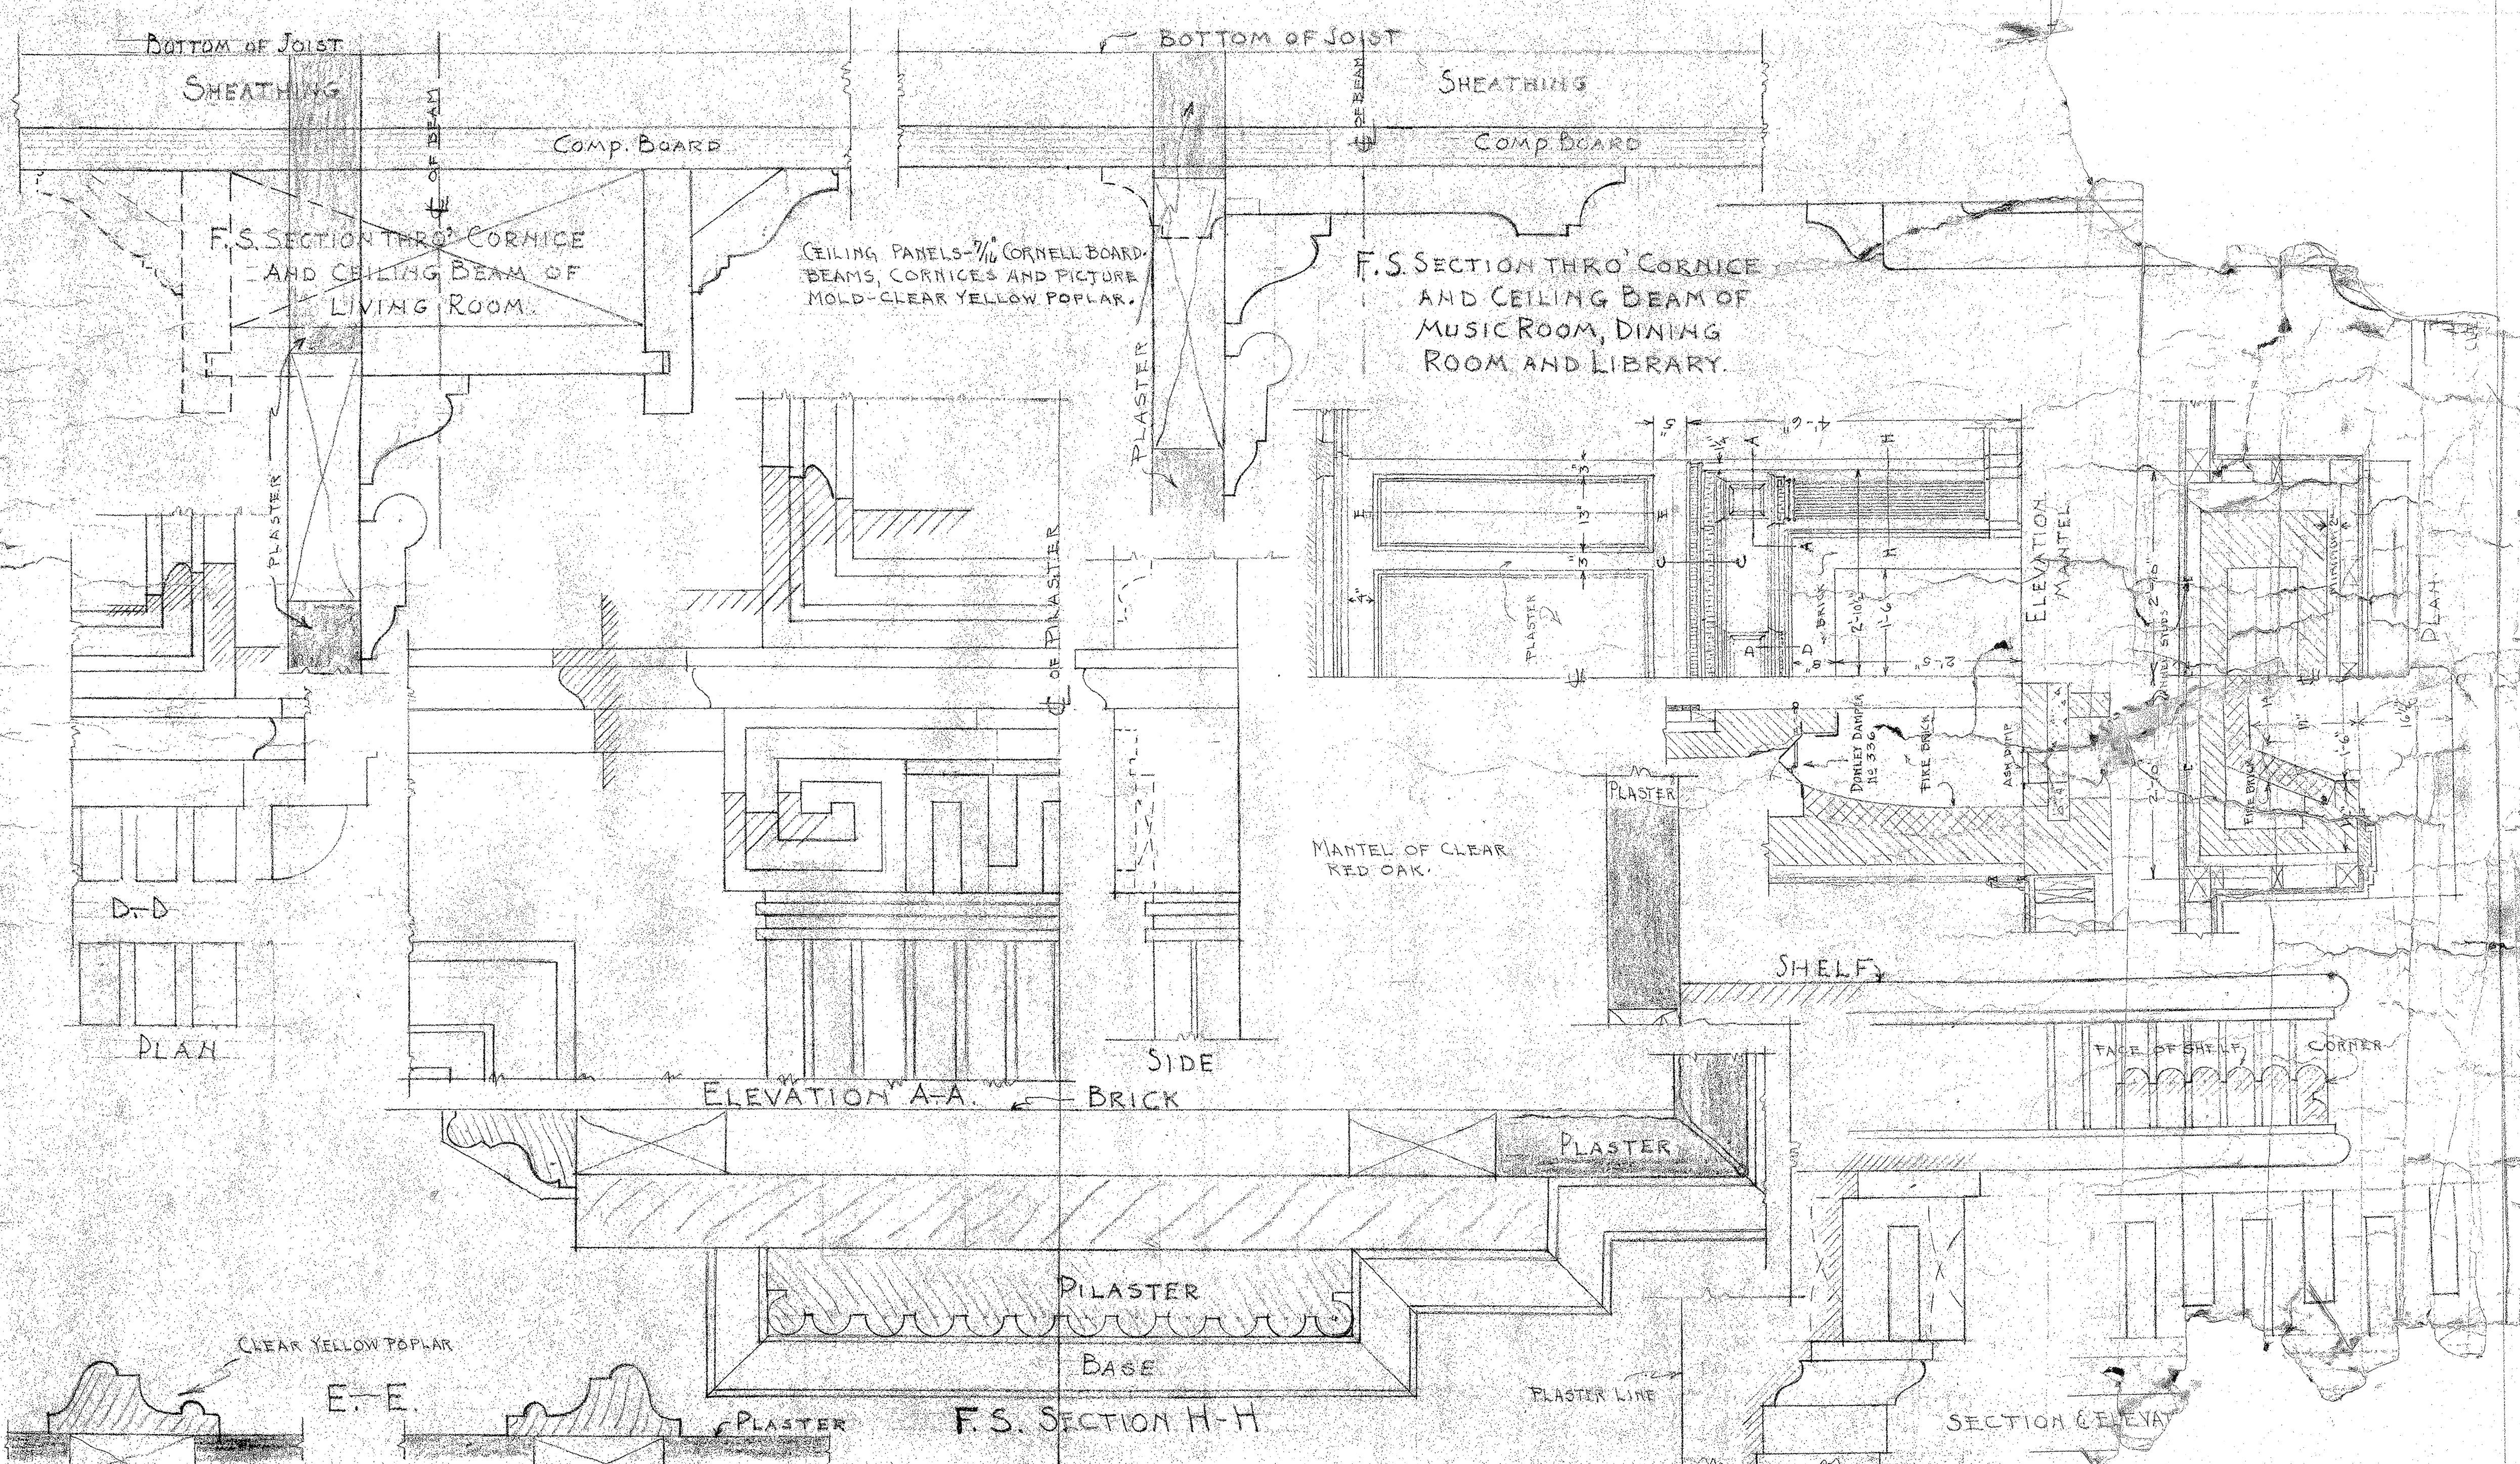



WEST ELEVATION

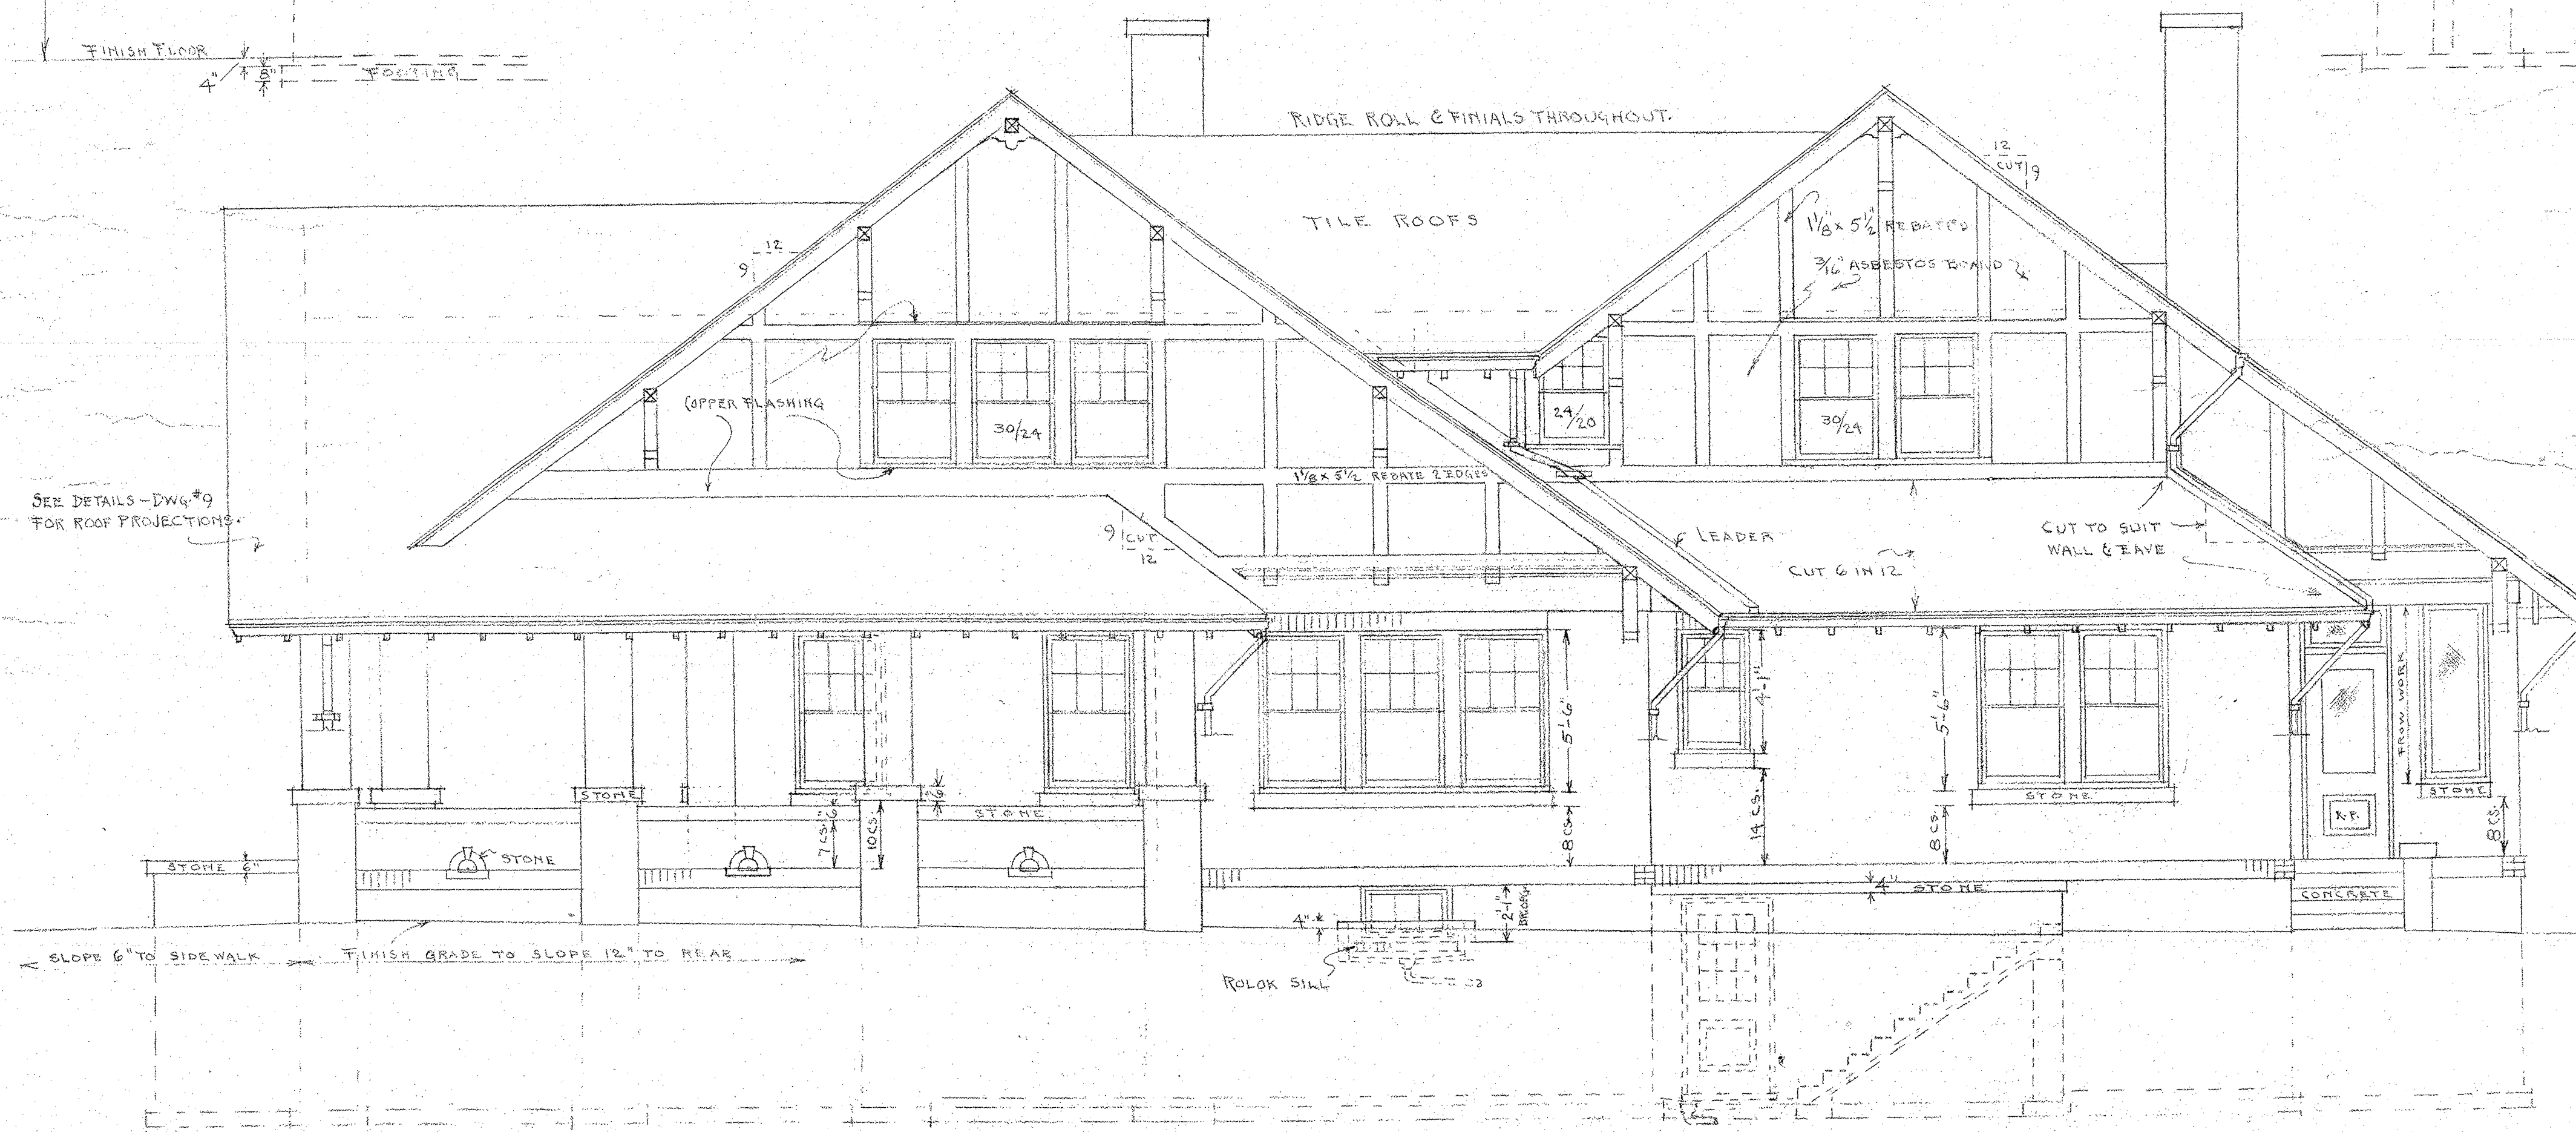

EAST ELEVATION